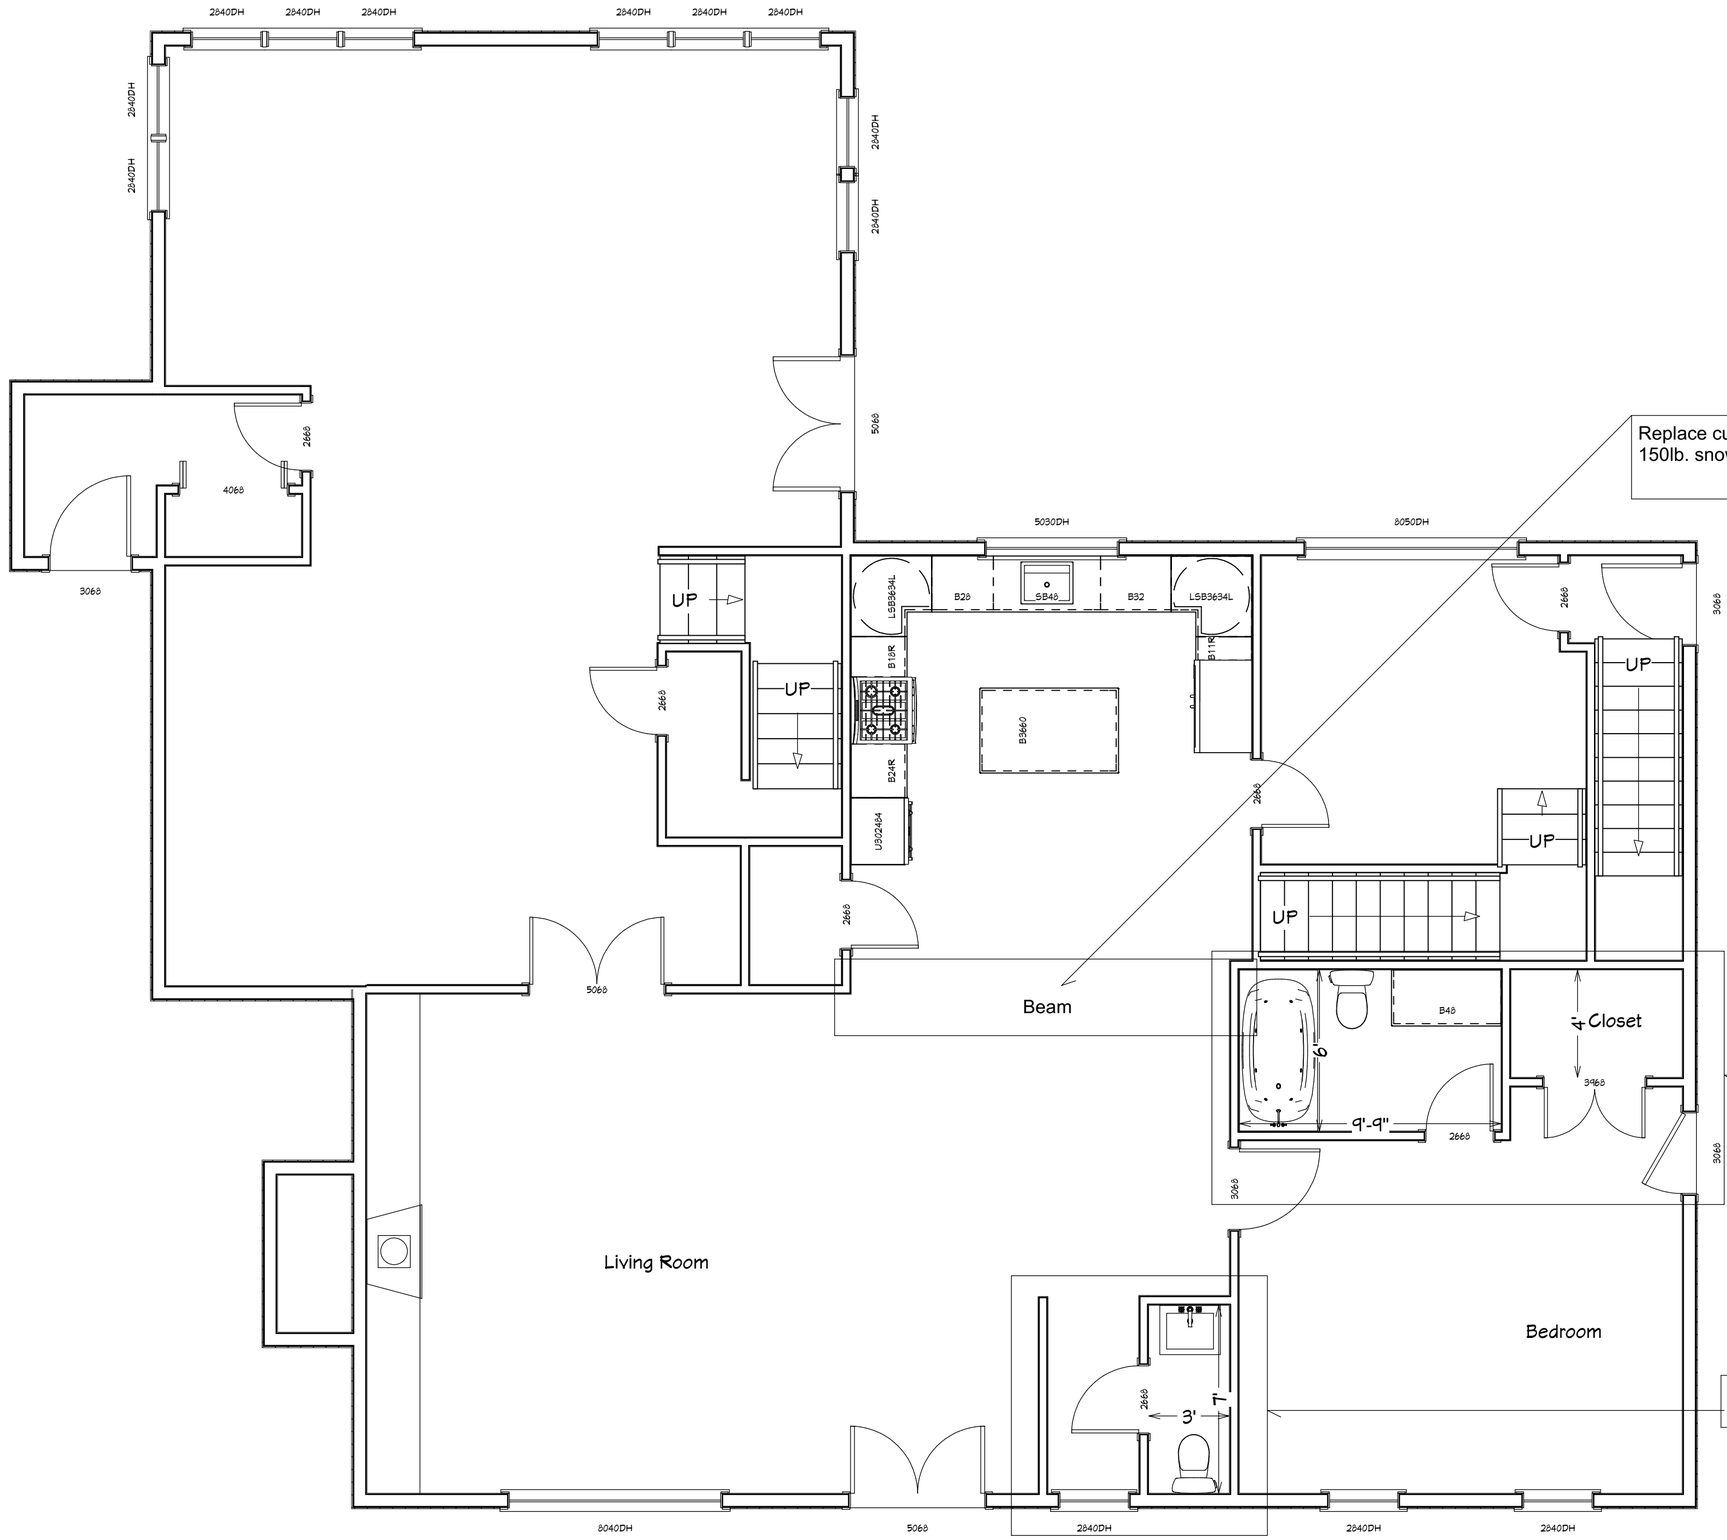

1st Floor

NO.	DESCRIPTION	BY	DATE

SHEET TITLE: Main Level Floor Layout

PROJECT DESCRIPTION: 201 Rio Vista Blvd. McCall Idaho

DRAWINGS PROVIDED BY: Inventive Renovations

DATE: 2\27\18

SCALE: 1/4

SHEET: S-1