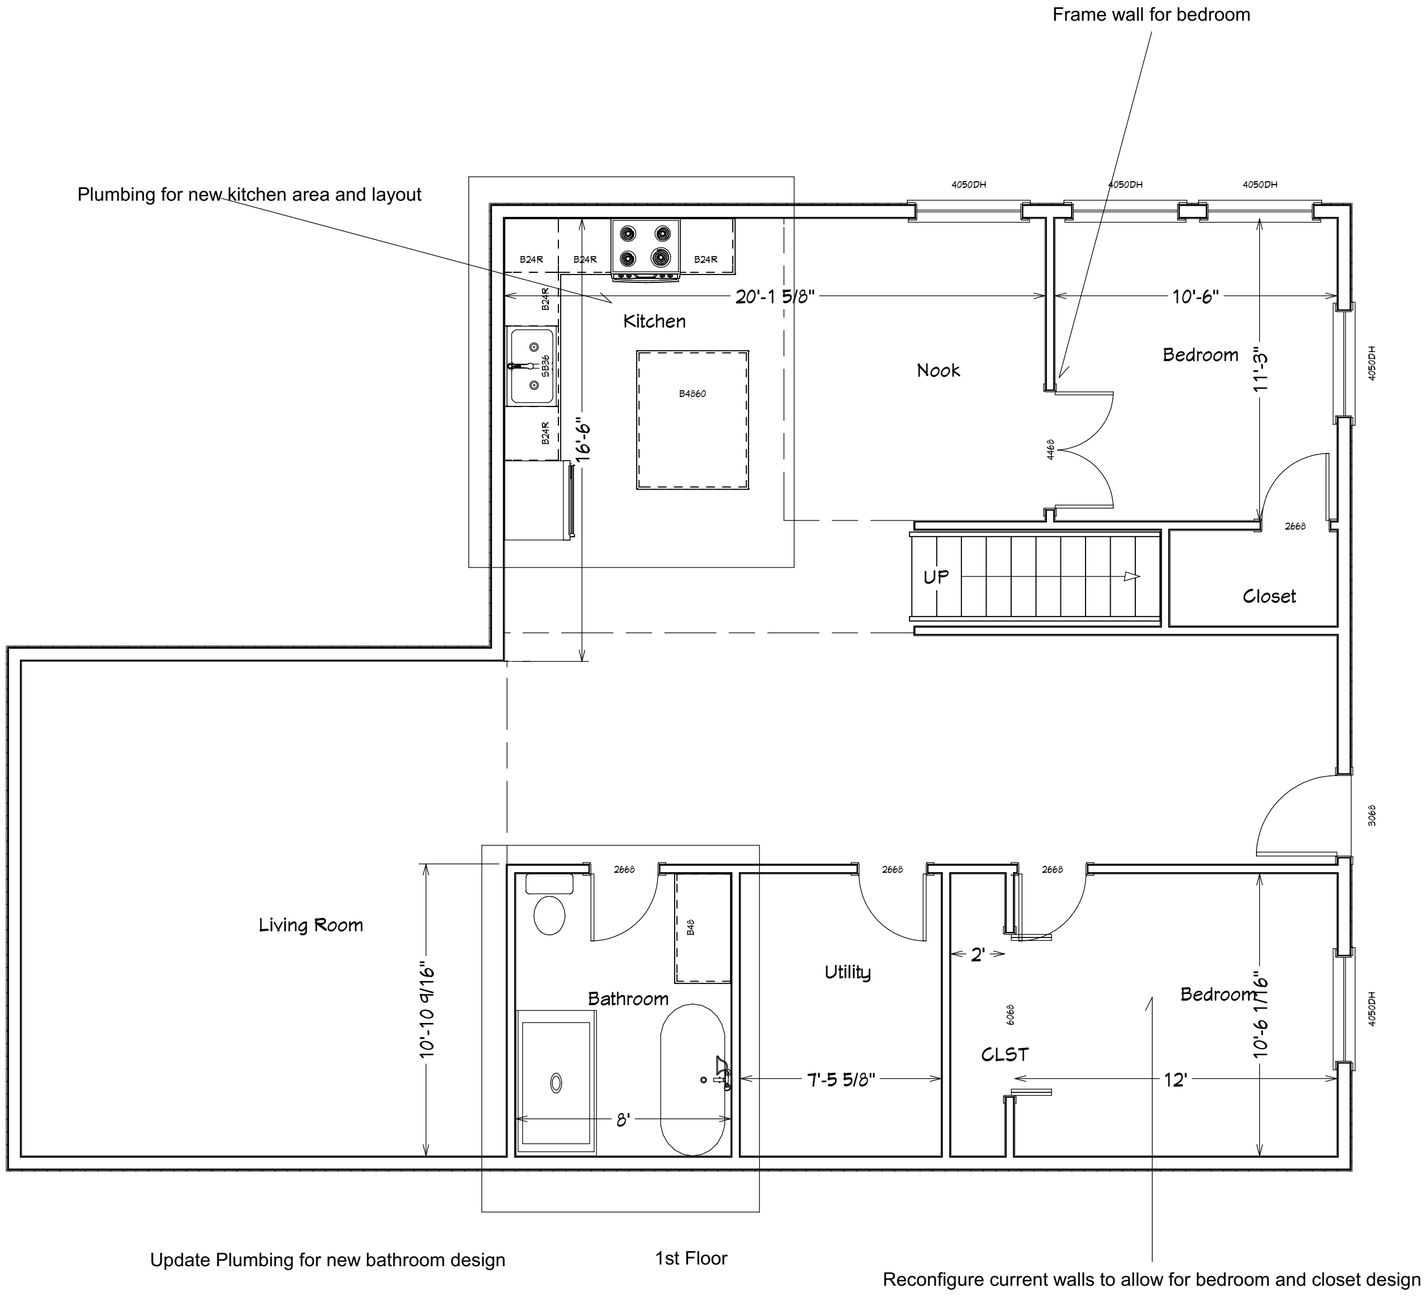

Update Plumbing for new bathroom design

1st Floor

Reconfigure current walls to allow for bedroom and closet design

NO.	DESCRIPTION	BY	DATE

SHEET TITLE: Lower Level Floor Layout

PROJECT DESCRIPTION: 201 Rio Vista Blvd. McCall Idaho

DRAWINGS PROVIDED BY: Inventive Renovations

DATE: 2/27/18

SCALE: 1/4

SHEET: S-3